
ENVIRONMENTALLY SENSITIVE HOME AND LANDSCAPE DESIGN

Eco-Designs for Life

PARISH HOUSE ADU REMODEL FOR:
FIRST EVANGELICAL LUTHERAN CHURCH
825 3rd AVENUE,
LONGMONT, CO 80501
10.02.26

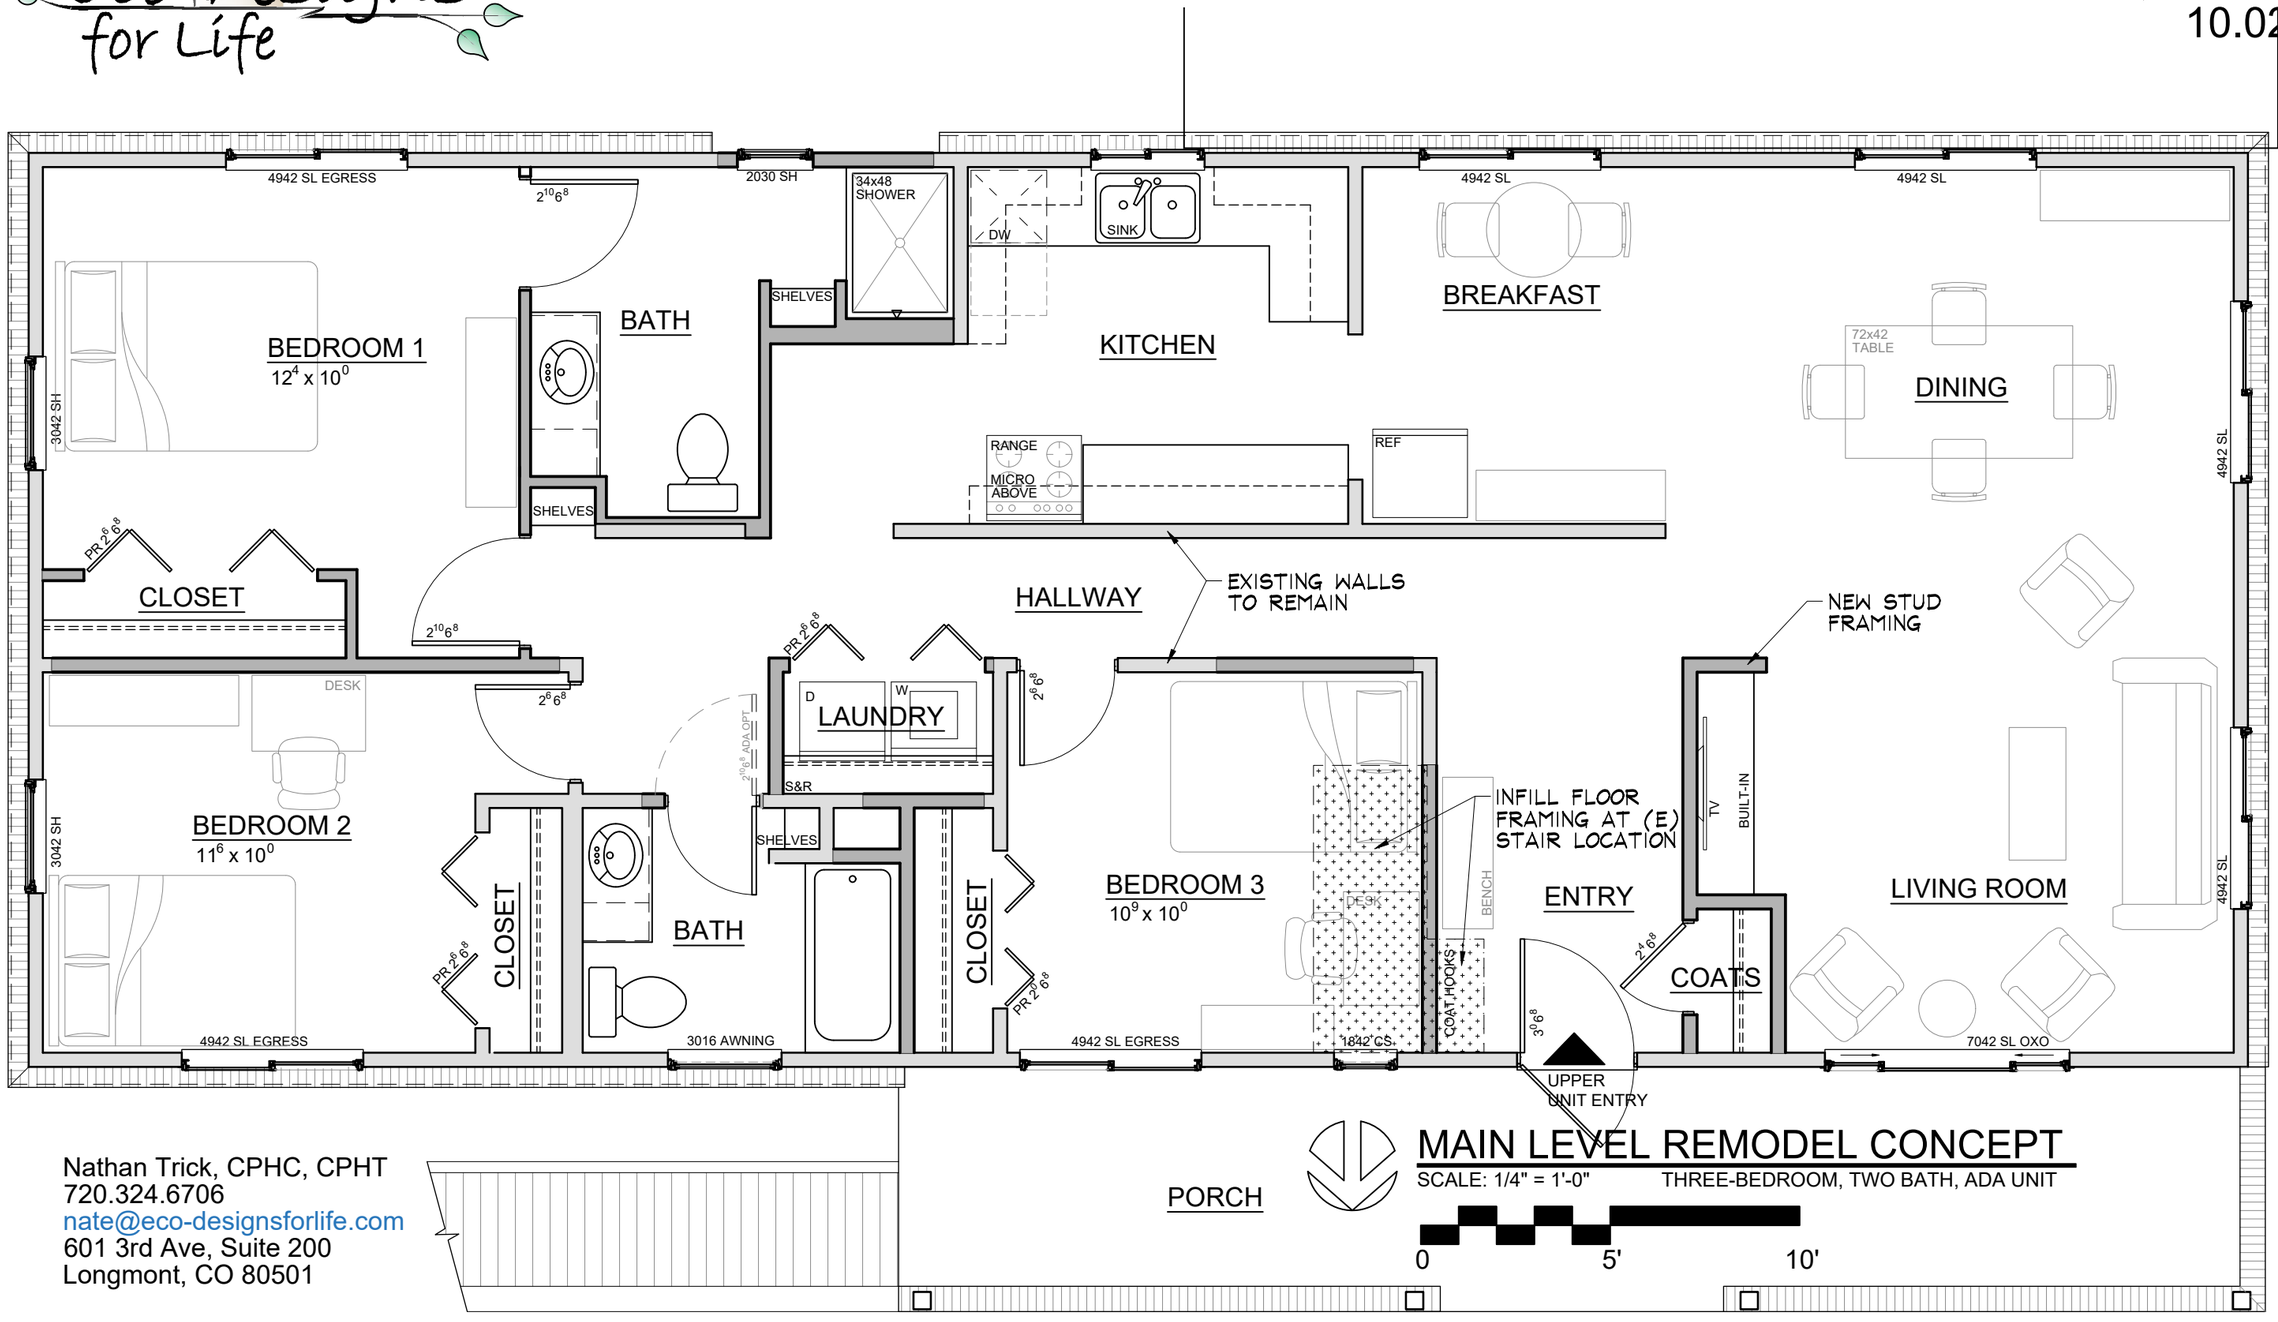

MAIN LEVEL REMODEL CONCEPT

SCALE: 1/4" = 1'-0" THREE-BEDROOM, TWO BATH, ADA UNIT

0 5' 10'


Nathan Trick, CPHC, CPHT
720.324.6706
nate@eco-designsforlife.com
601 3rd Ave, Suite 200
Longmont, CO 80501

A1

ENVIRONMENTALLY SENSITIVE HOME AND LANDSCAPE DESIGN

Eco-Designs for Life

PARISH HOUSE ADU REMODEL FOR:
FIRST EVANGELICAL LUTHERAN CHURCH
825 3rd AVENUE,
LONGMONT, CO 80501
10.02.26

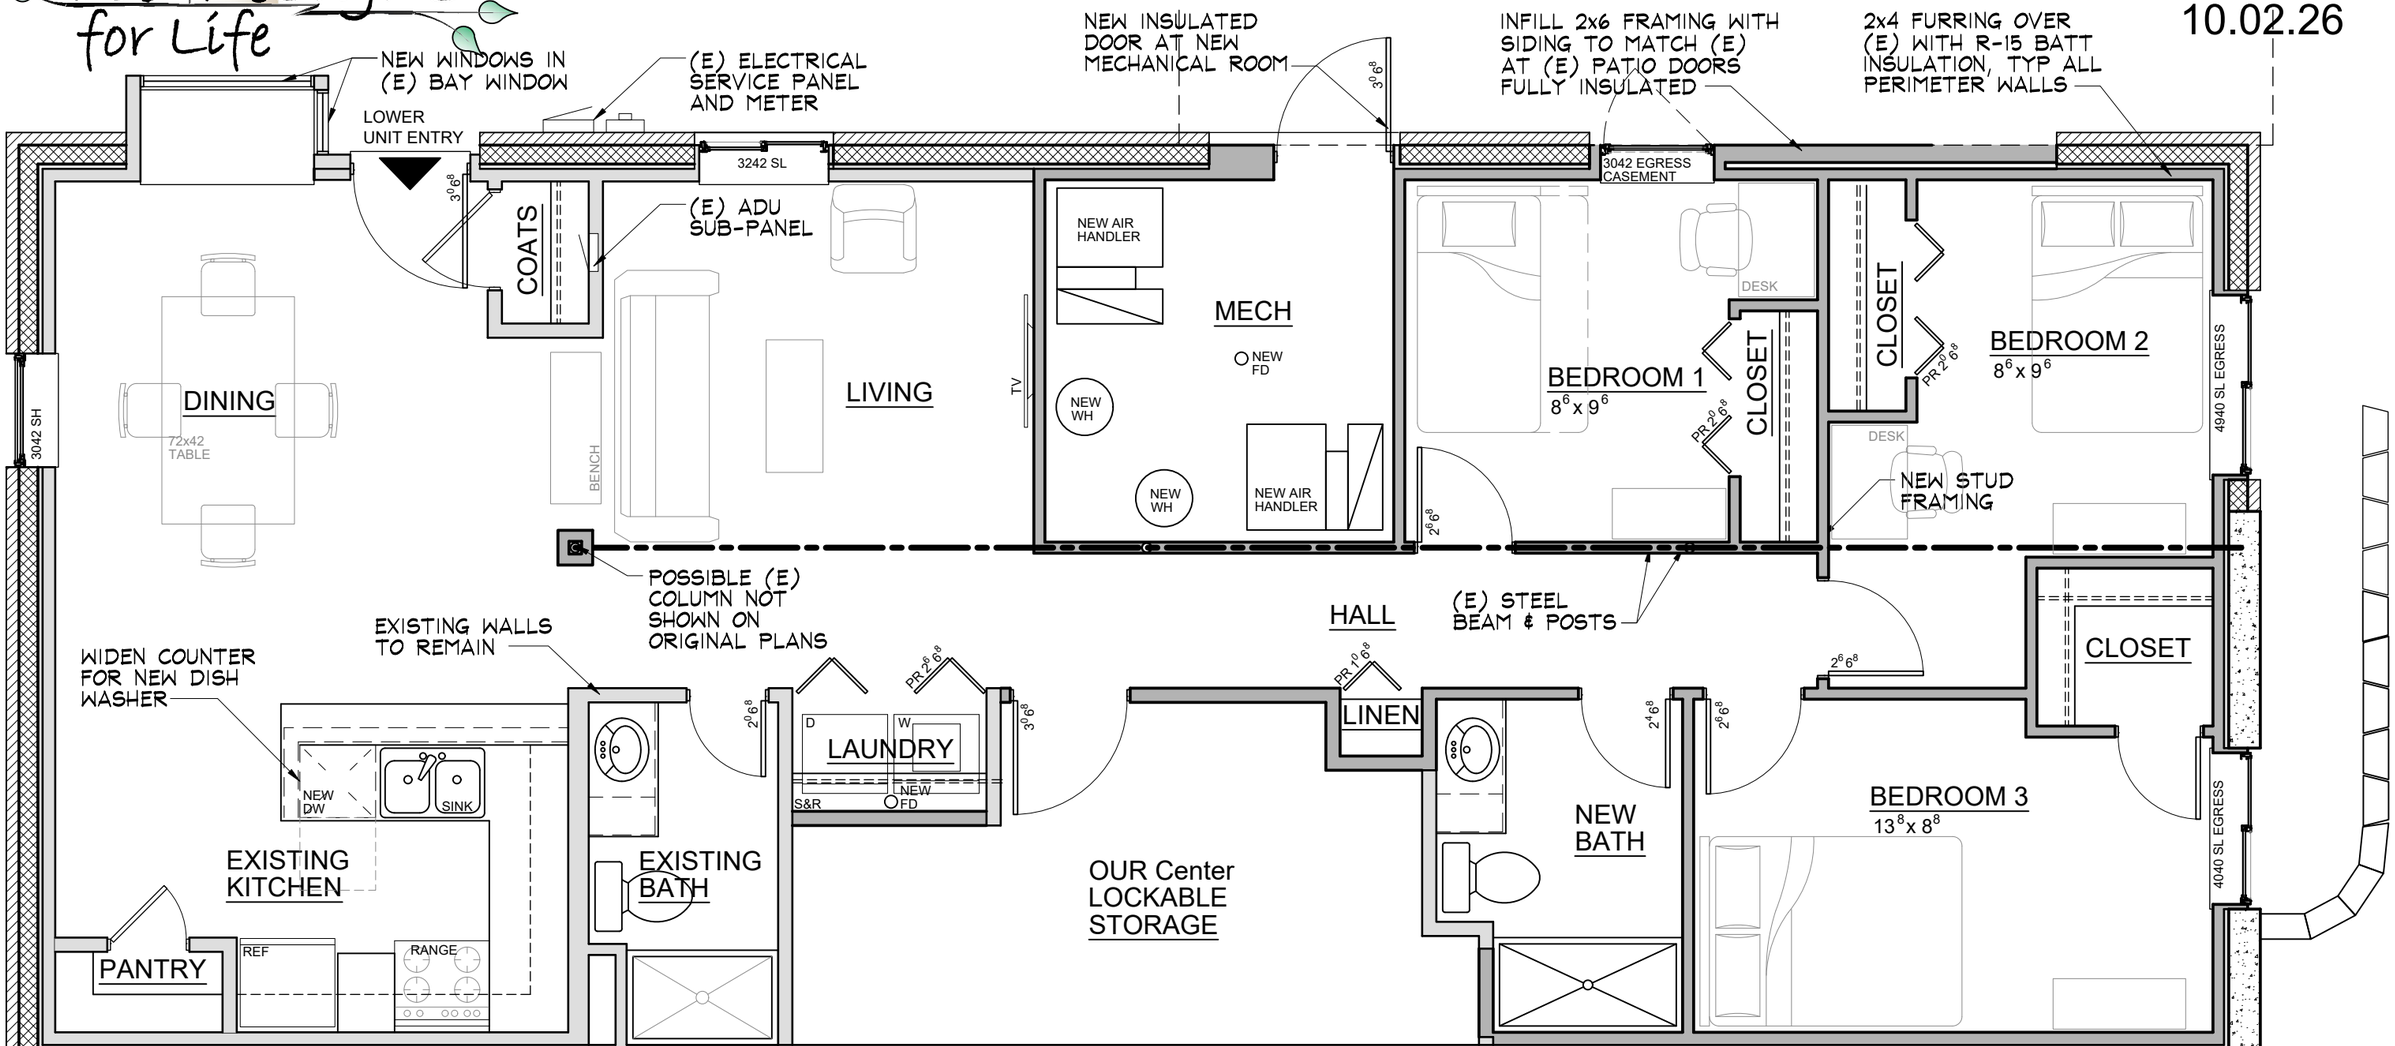

LOWER LEVEL REMODEL CONCEPT

SCALE: 1/4" = 1'-0" THREE-BEDROOM, TWO BATH UNIT

0 5' 10'

Nathan Trick, CPHC, CPHT
720.324.6706
nate@eco-designsforlife.com
601 3rd Ave, Suite 200
Longmont, CO 80501

A2